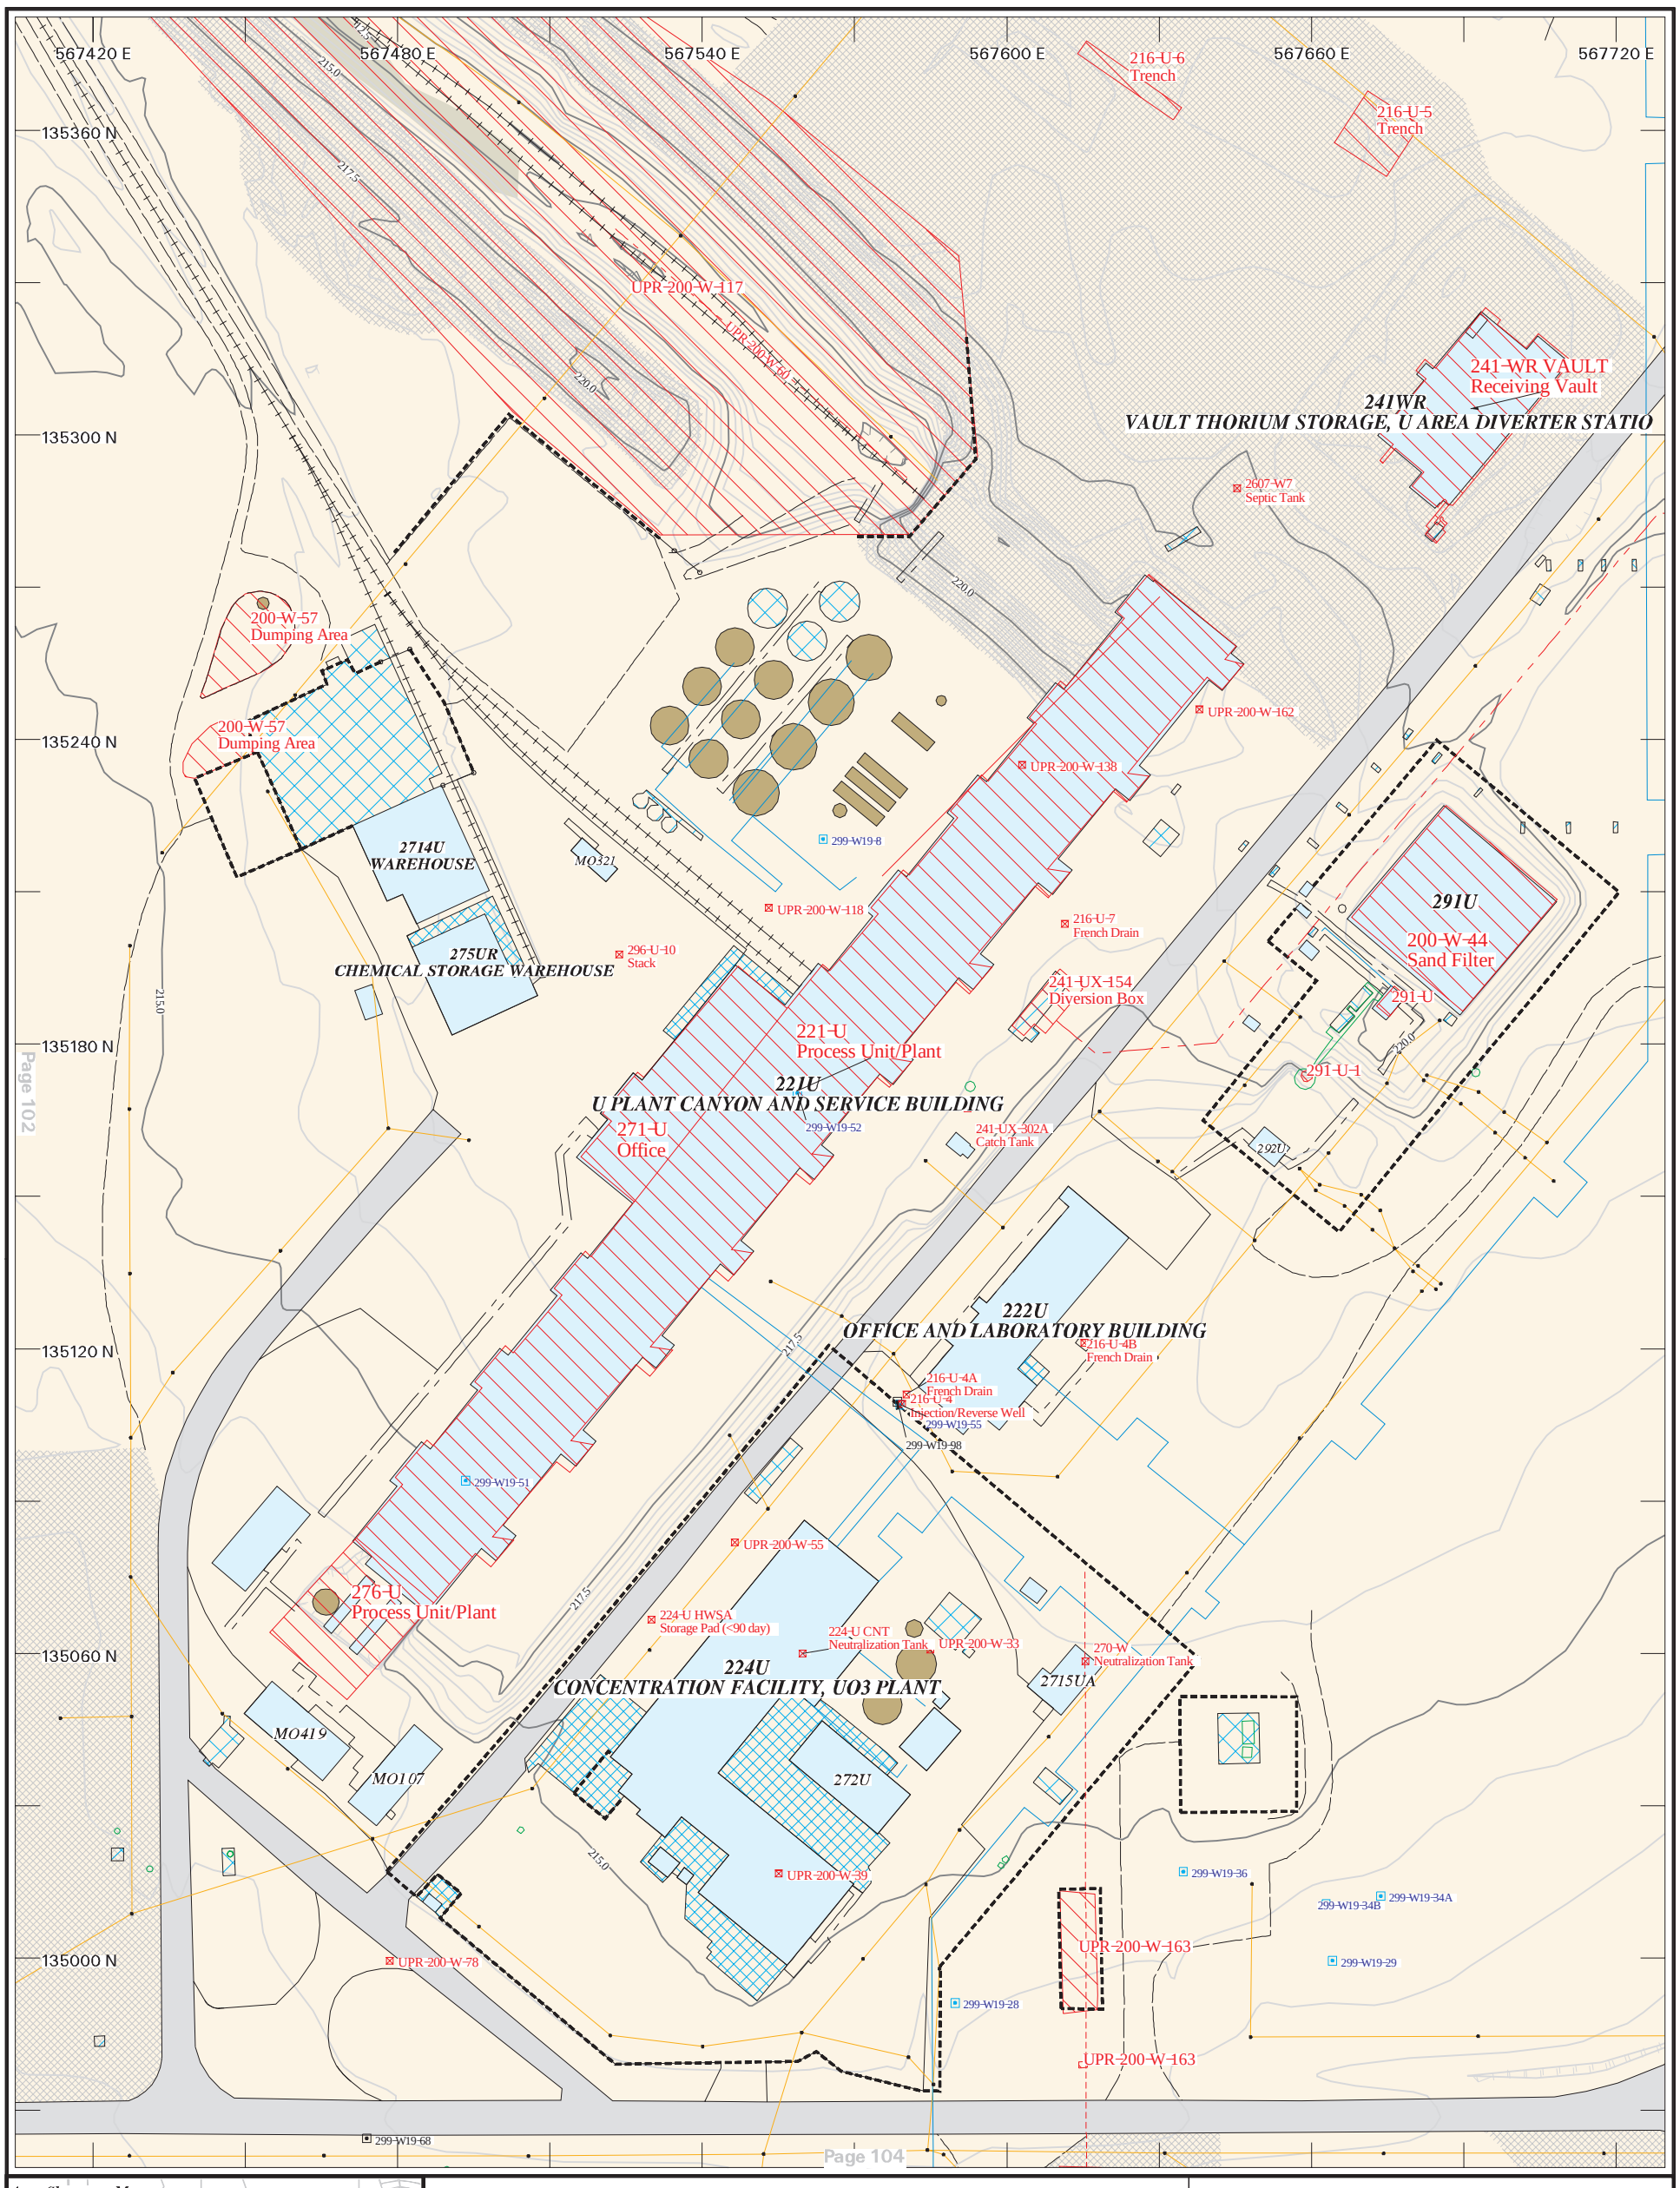

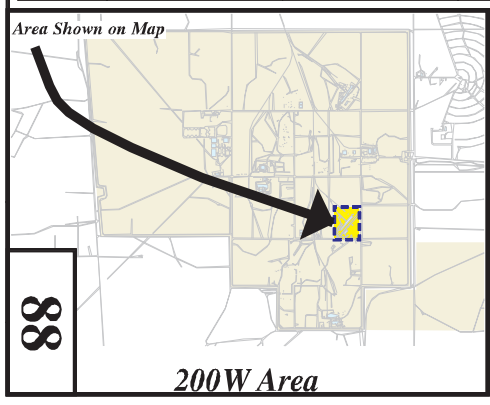

U-Plant: (Building 221U)

0m 10m 20m 30m 40m 50m 60m 70m 80m 90m
0ft 100ft 200ft 300ft

200W Area	Above-ground Tank	2.5m Depression Contour	Pipelines	Well – Abandoned/Decomm.
Water	Waste Site	.5m Contour	UPR-200-W-101	Waste Site (dimensions unknown)
Disturbed	Paved Road	.5m Depression Contour	UPR-200-W-163	
Shrub	Unpaved Road	Utility Line	UPR-200-W-60	
Building	Railroad	Utility-Misc.	UPR-600-20	
Concrete-Pad	Sidewalk	Fence	Utility pole	
Misc.-Concrete	2.5m Contour	Gate	Well	

U.S. DEPARTMENT OF ENERGY
RICHLAND OPERATIONS OFFICE
HANFORD ENVIRONMENTAL RESTORATION PROGRAM

BECHTEL HANFORD, INC.
RICHLAND, WASHINGTON

Bechtel Job No.: 22192 | DOE Contract Number: DE-AC06-93RL12367

AML: atlas_indiv | Service File: u_plant | Date: 11-MAY-1998

Projection ..... Lambert Conformal Conic
Coordinate System ..... Washington State Plane, South Zone
Horizontal Datum ..... North American Datum, 1983 (NAD83)
Vertical Datum .. North American Vertical Datum, 1988 (NAVD88)

Spatial and attribute data are maintained by the Environmental Data Management Group of the Environmental Restoration Contractor.

ERC:jrc 04/18/97 atlas_indiv.aml rev. B Database: 11-MAY-1998

For additional copies of this map, the Hanford Site Atlas, or other Geographic Information System (GIS) services, contact the HGIS staff at erc_data_management@rl.gov or call (509) 372-9368.